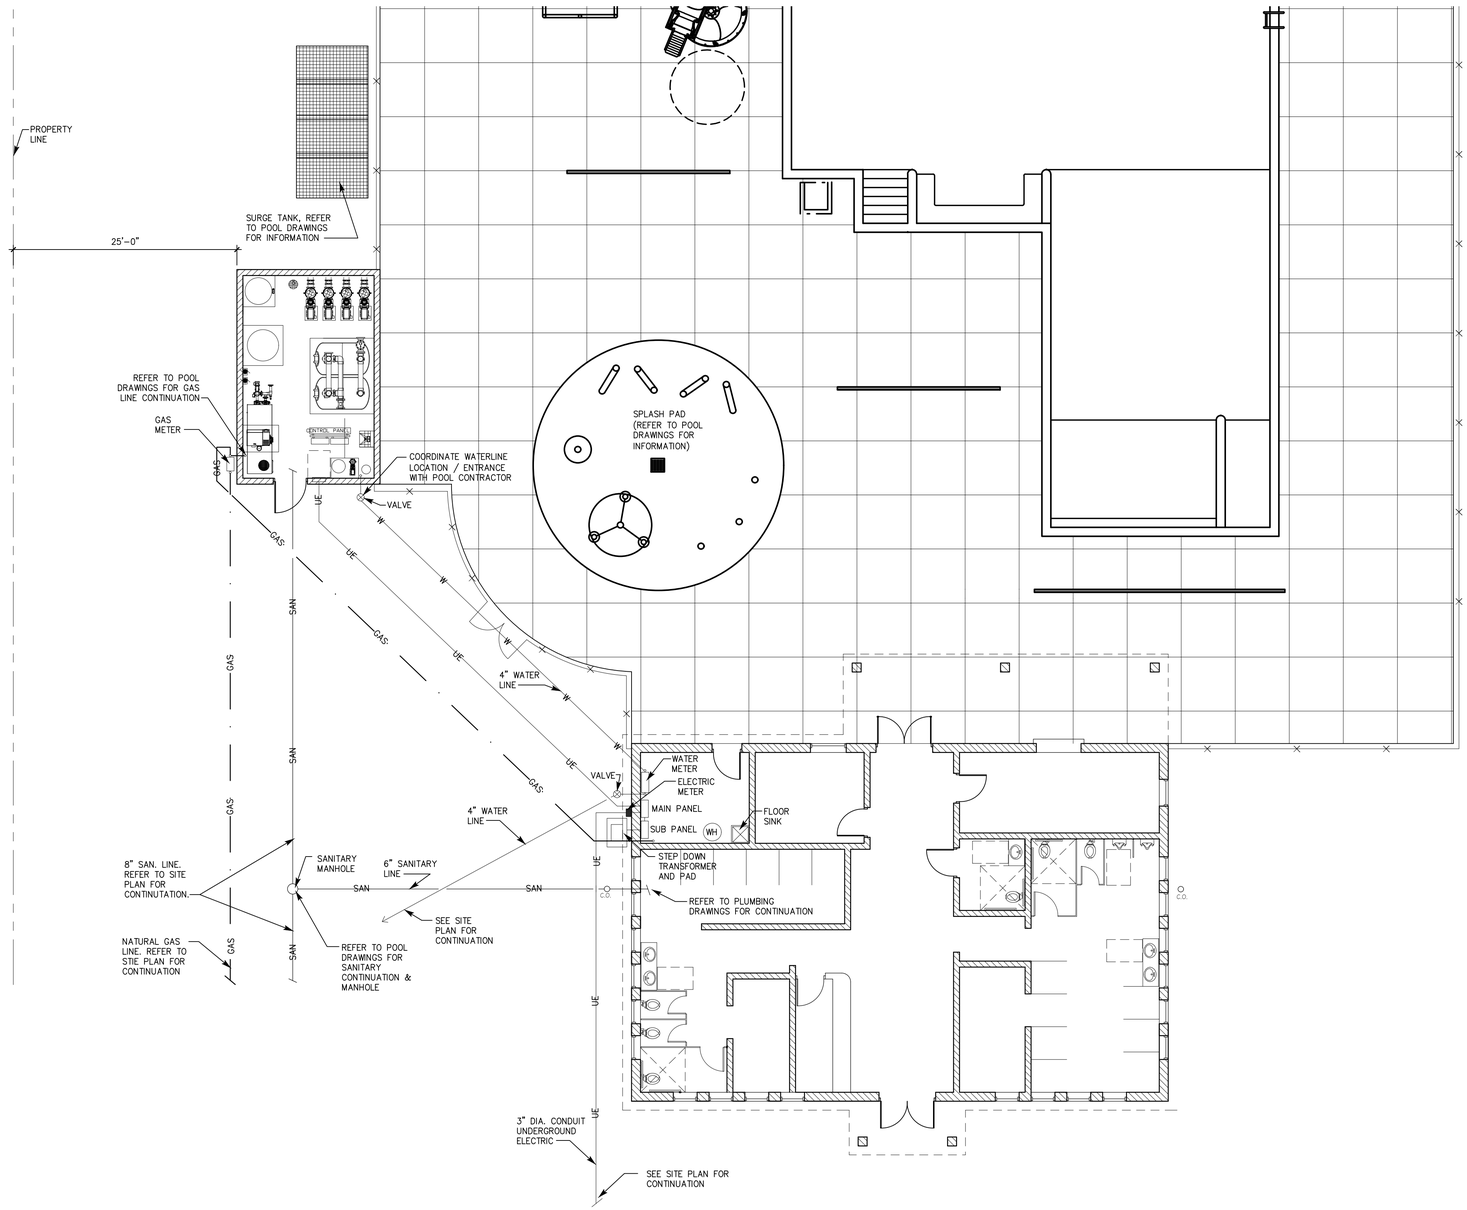

SITE UTILITY / EQUIPMENT COORDINATION PLAN

SCALE : 1/8" = 1' - 0"

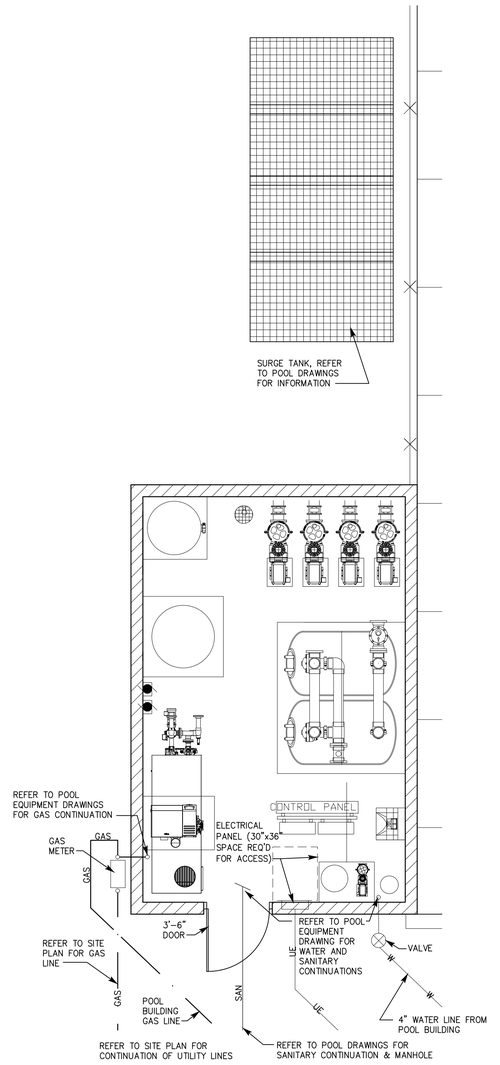

MECHANICAL BUILDING FLOOR PLAN

SCALE : 1/4" = 1' - 0"

AFM
Architects Forum Midwest
The Wynn Center - Suite 104
5224 Bayshore Road
Oregon, OH 43616
Ph:419-699-3190
E-mail:DAK@ArchitectsForumMW.com

NEW AQUATIC CENTER
FOR
THE VILLAGE OF BLISSFIELD
BLISSFIELD, MICHIGAN
O.W. FARVER LITTLE LEAGUE PARK

REVISIONS

NO.	DESCRIPTION	DATE	BY
1	FINAL REVIEW	11-22-17	
2	REVIEW	12-12-17	
3	BIDDING	12-18-17	
4	ADDENDUM #1	01-11-18	
5	BULLETIN #1	04-11-18	
6	PERMITS	05-02-18	
7	REVISED	06-22-18	
8	EQUIPMENT AND UTILITY REVISIONS	07-02-18	

DRAWN BY	CAD FILE NAME: Blissfield_A1.0.DWG
CHECKED BY	SCALE: 1/8" = 1'-0"
APPROVED BY	DATE: JUNE 29, 2018
PROJECT NO.	
DRAWING TITLE	SITE COORDINATION DRAWING
DRAWING NO.	CE1.0

© Copyright 2017
This drawing and all information contained herein is the exclusive property of AFMW Architects & Planners and is not to be copied, modified or used in any way without the expressed written consent of AFMW Architects & Planners and must be returned upon request.